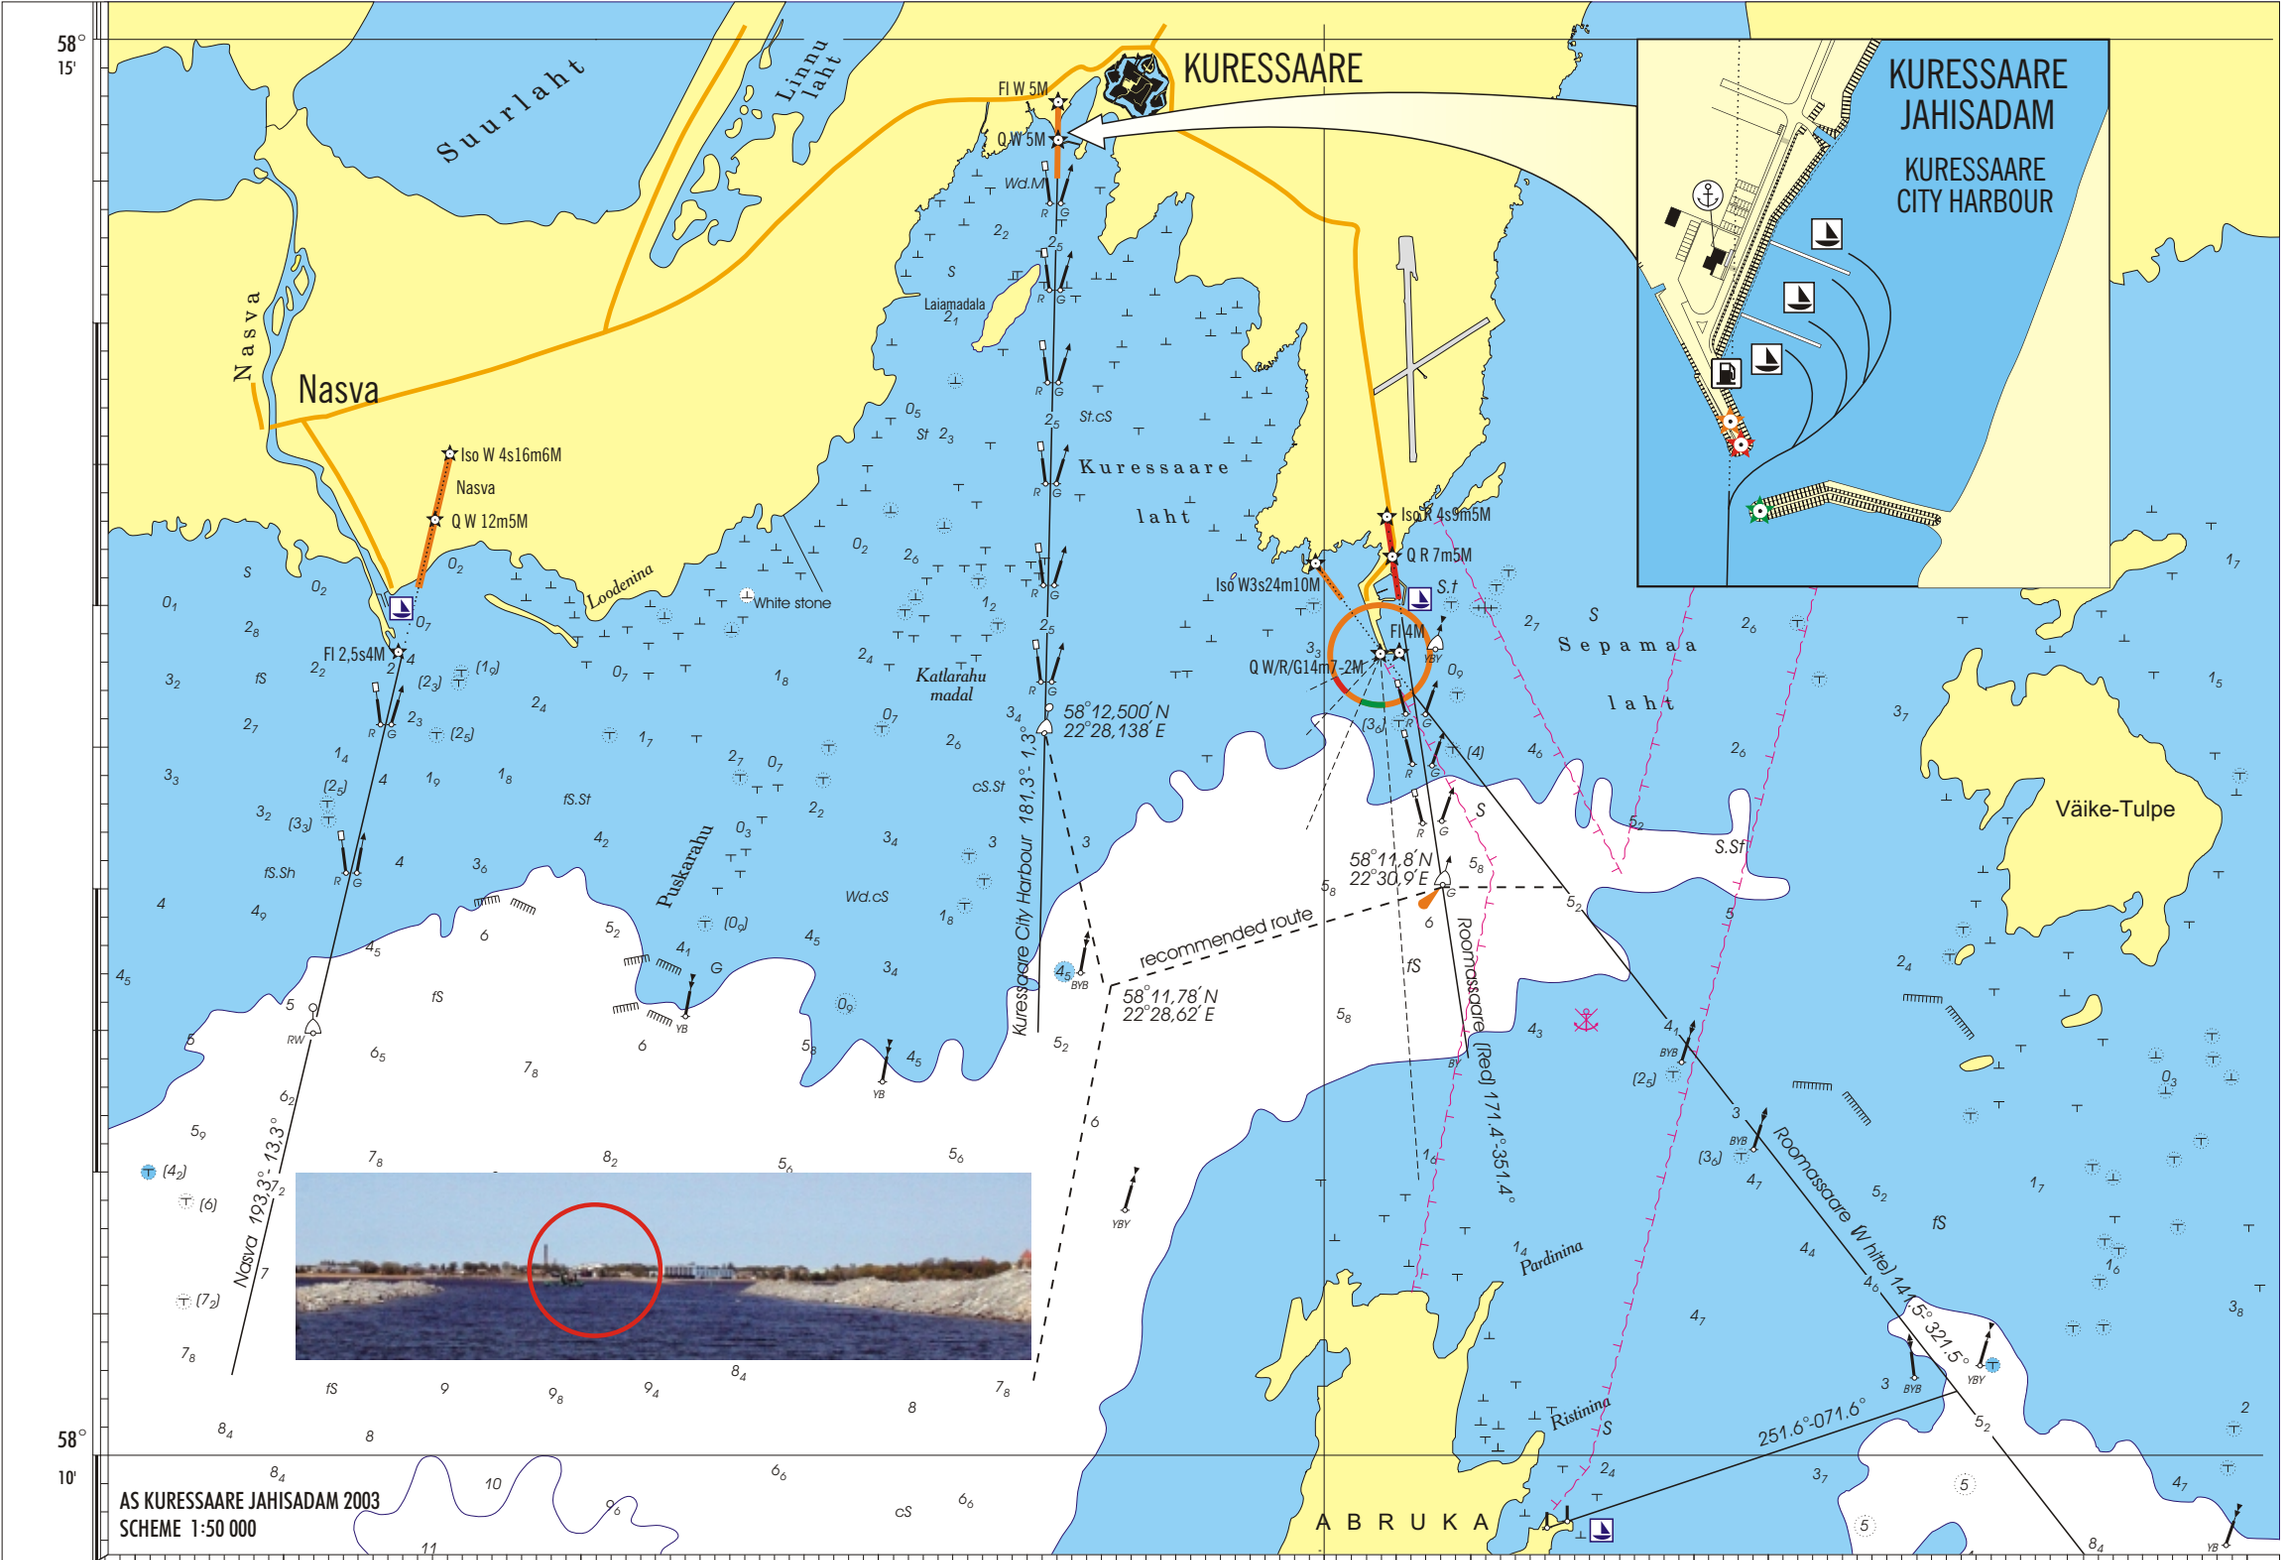

AS KURESSAARE JAHISADAM 2003
SCHEME 1:50 000